(6)

SKETCH SHOWING PROVIDING CEMENT CONCRETE TO CROSS ROADS AT BHUVANESHWARI NAGARA, IN WARD NO-13 IN SHETTYHALLI SUB DIVISION.

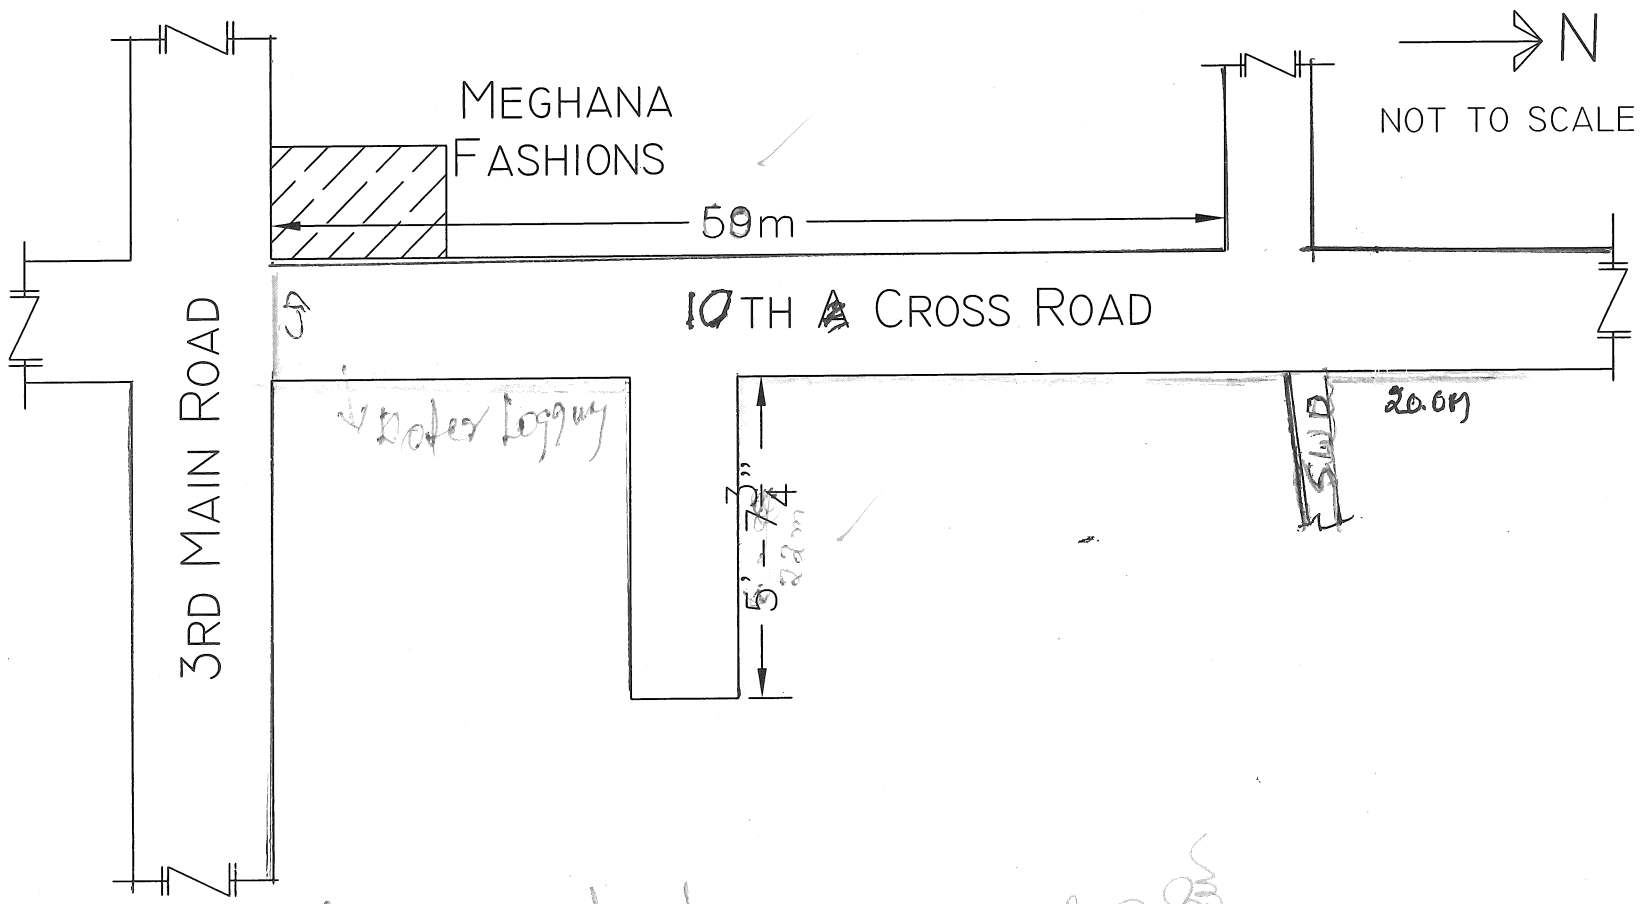

Asst Engineer
Ward No-13

Asst Executive Engineer
Shettyhalli Sub-Division
B.B.M.P

EXECUTIVE ENGINEER
Bruhat Bangalore Mahanagara Palike
Shettyhalli Division, Bangalore-73

INDEX

— RCC DRAIN

— C.C ROAD